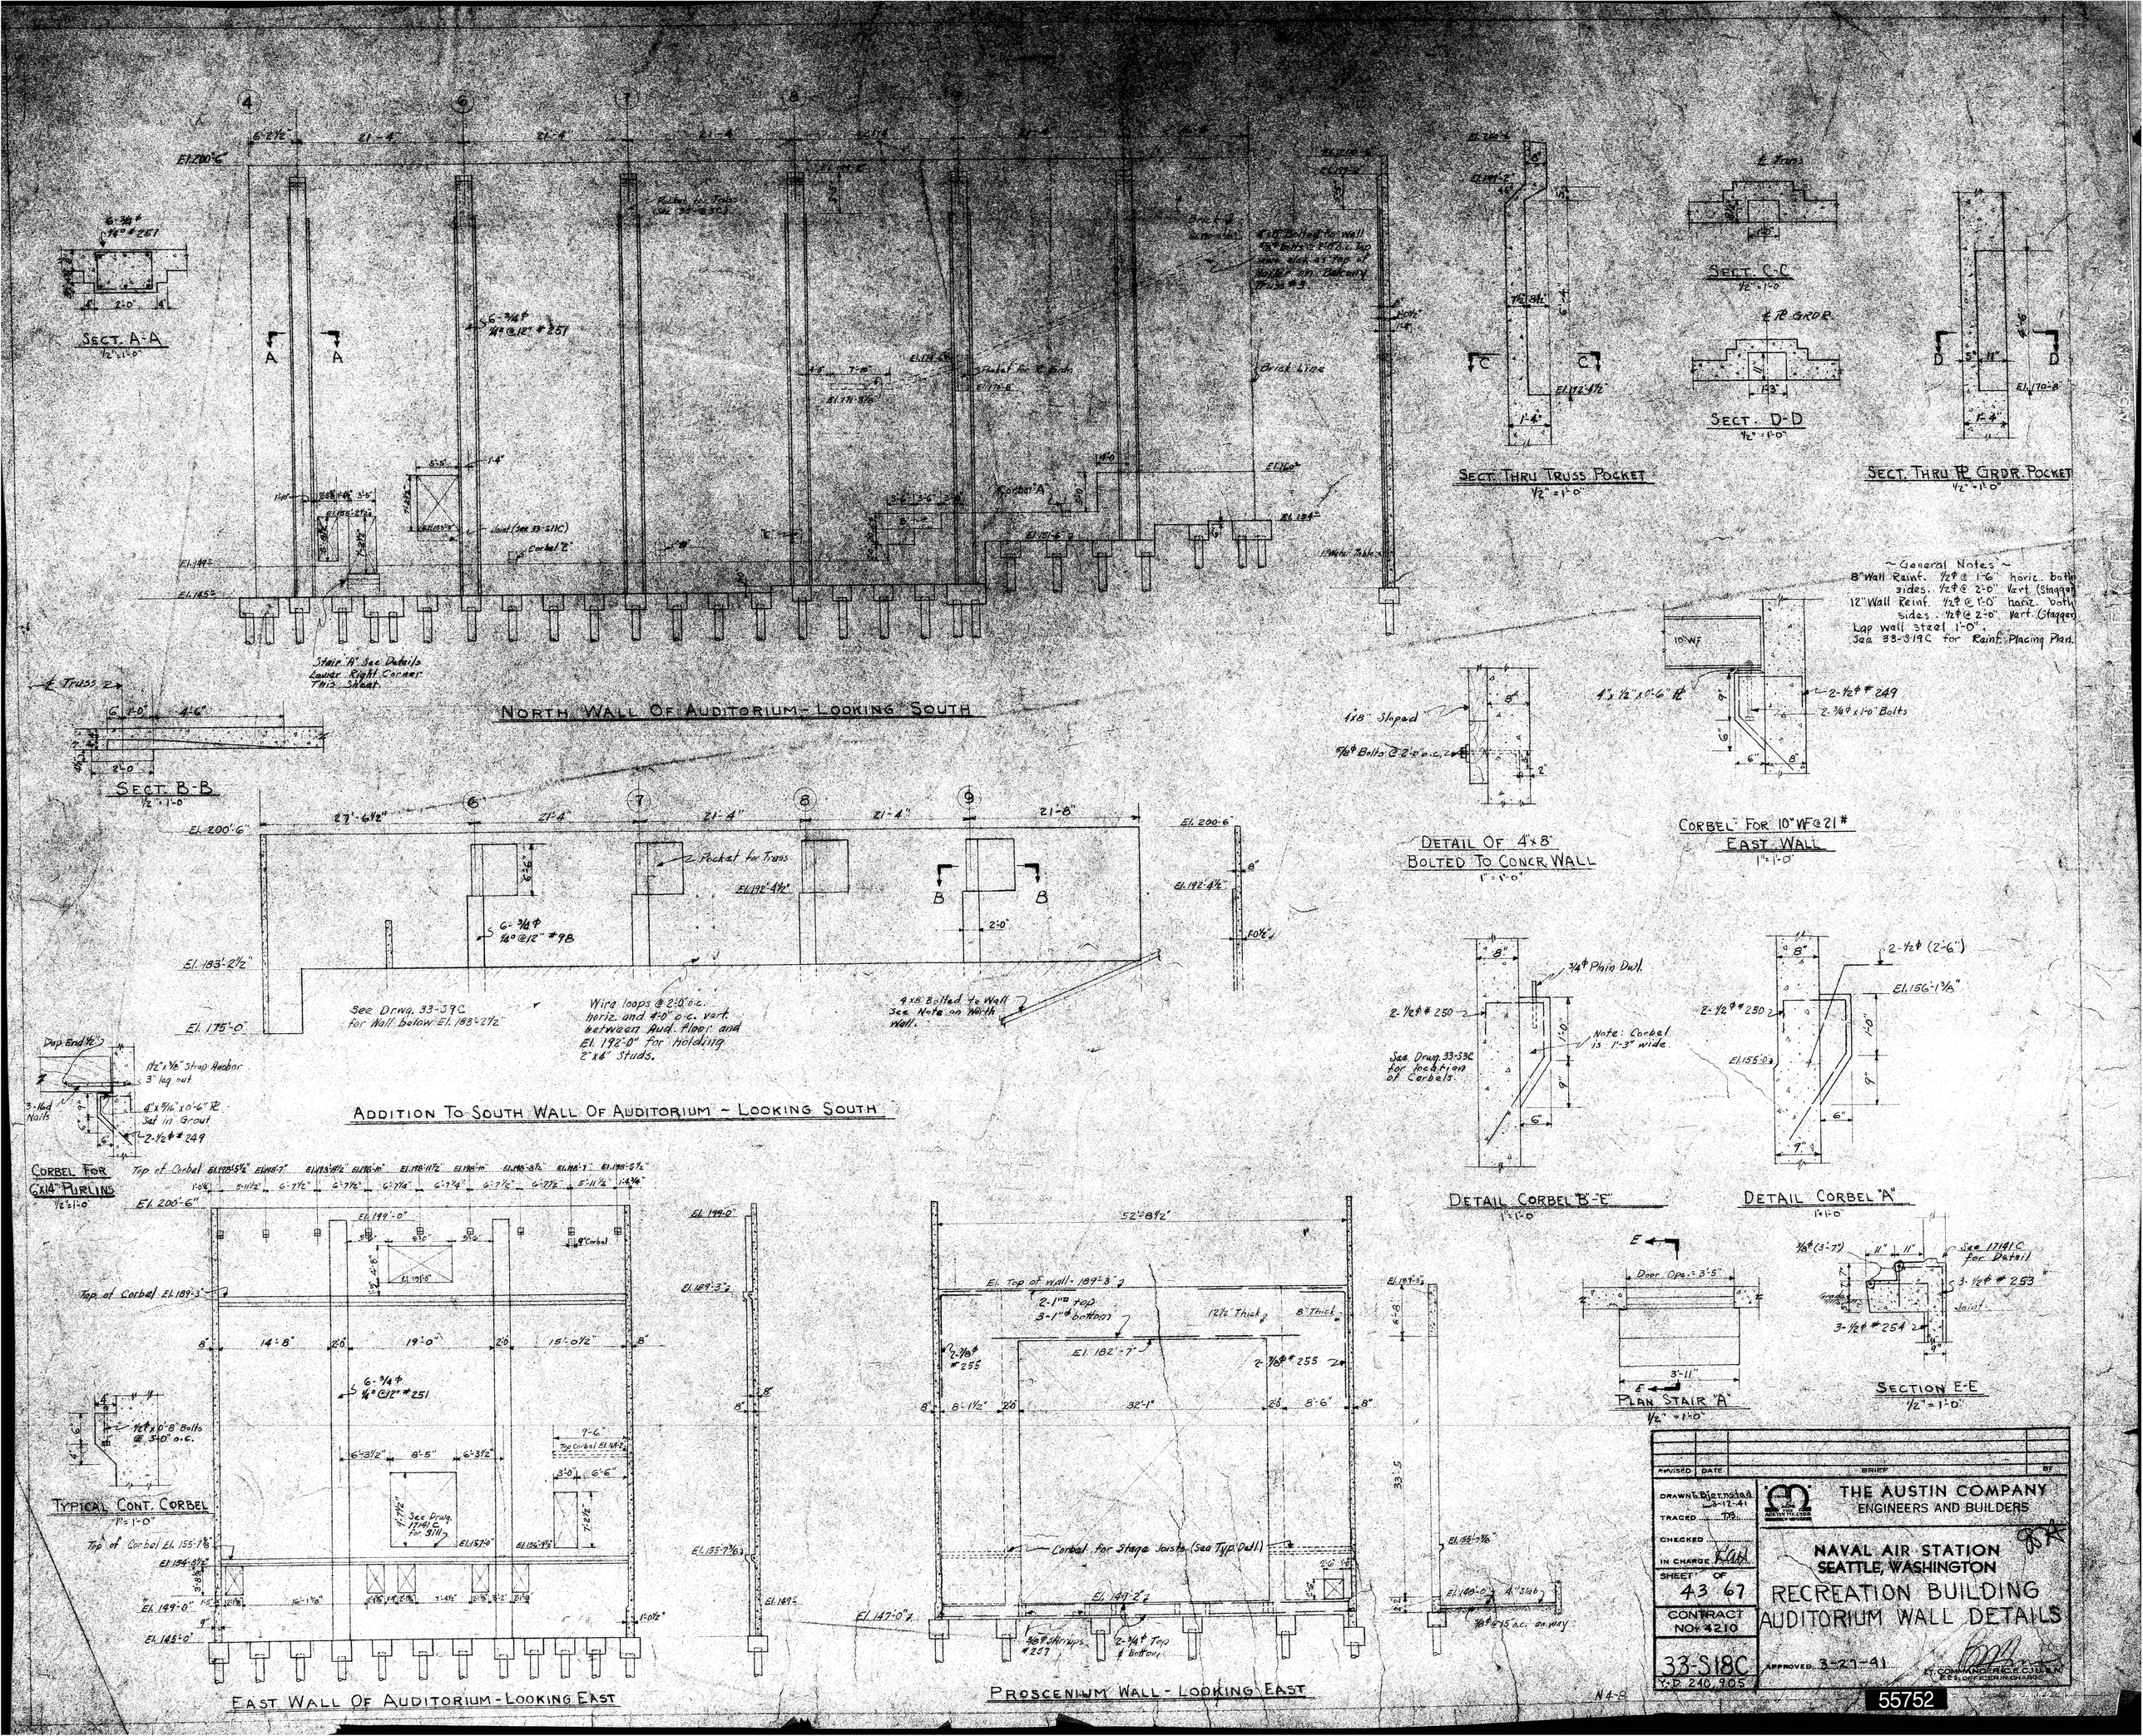
NORTH WALL OF AUDITORIUM - LOOKING SOUTH
ADDITION TO SOUTH WALL OF AUDITORIUM - LOOKING SOUTH
EAST WALL OF AUDITORIUM - LOOKING EAST
PROSCENIUM WALL - LOOKING EAST
SECT. A-A
SECT. B-B
SECT. C-C
SECT. D-D
SECT. THRU TRUSS POCKET
SECT. THRU ℞ GIRDR. POCKET
DETAIL OF 4"x8" BOLTED TO CONCR. WALL
CORBEL FOR 10" WF @ 21# EAST WALL
DETAIL CORBEL "B"-"E"
DETAIL CORBEL "A"
PLAN STAIR "A"
SECTION E-E
TYPICAL CONT. CORBEL
CORBEL FOR C x 14" PURLINS
~ General Notes ~
8" Wall Reinf. 1/2φ @ 1'-6" horiz. both sides. 1/2φ @ 2'-0" vert. (Staggered)
12" Wall Reinf. 1/2φ @ 1'-0" horiz. both sides. 1/2φ @ 2'-0" vert. (Staggered)
Lap wall steel 1'-0".
See 33-S19C for Reinf. Placing Plan.
See Drwg. 33-S9C for Wall below El. 183'-2 1/2"
Wire loops @ 2'-0" o.c. horiz. and 4'-0" o.c. vert. between Aud. floor and El. 192'-0" for holding 2"x4" studs.
4"x8" Bolted to Wall See Note on North Wall.
See Drwg. 33-S9C for location of Corbels.
Note: Corbel is 1'-3" wide.
Stair "B" See Details Lower Right Corner This Sheet.
See Drwg. 17141 C for Detail
THE AUSTIN COMPANY
ENGINEERS AND BUILDERS
NAVAL AIR STATION
SEATTLE, WASHINGTON
RECREATION BUILDING
AUDITORIUM WALL DETAILS
CONTRACT NO. 4210
33-S18C
Y.D. 240,905
APPROVED 3-21-41
55752