


NORTH ELEVATION
· 1/8 INCH SCALE ·

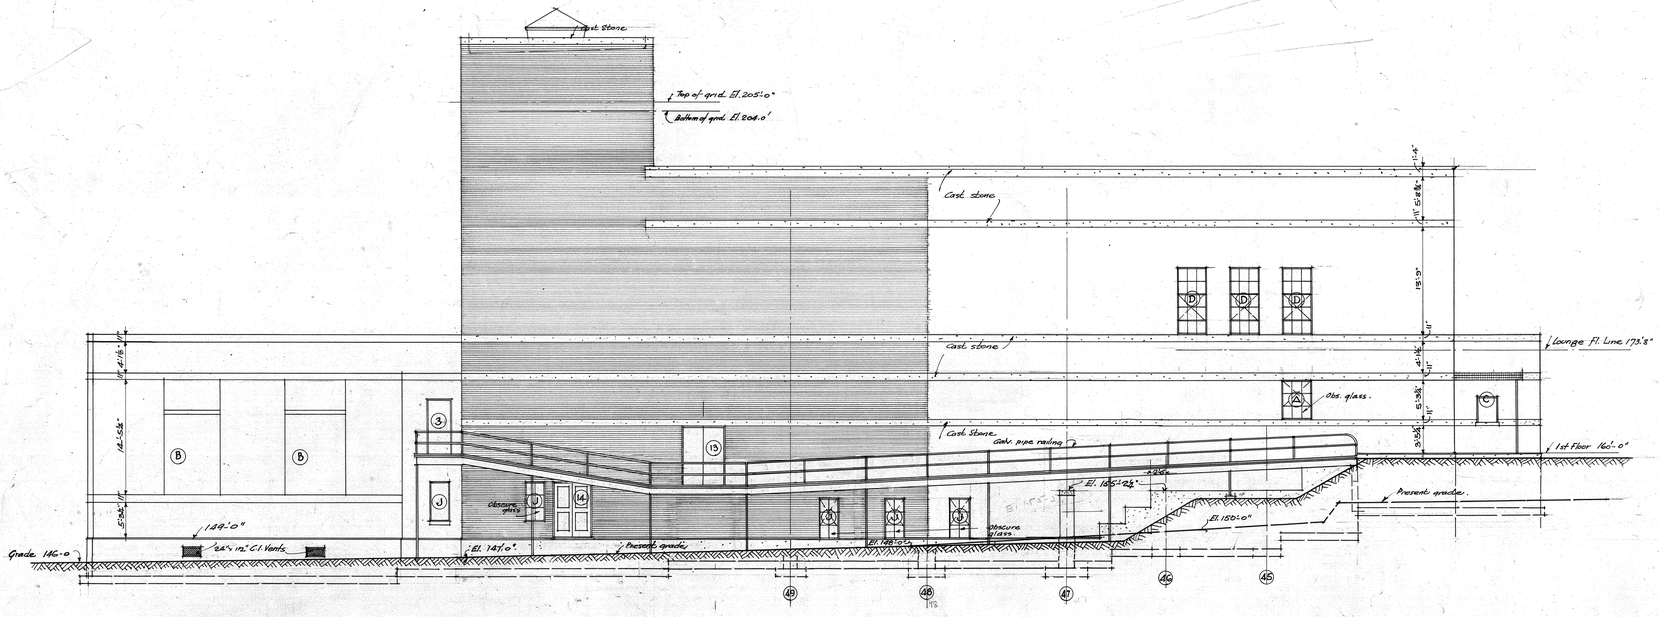


· SILL DOOR 3 ·
· 1½ INCH SCALE ·




· SILL DOOR 13 ·
· 1½ INCH SCALE ·

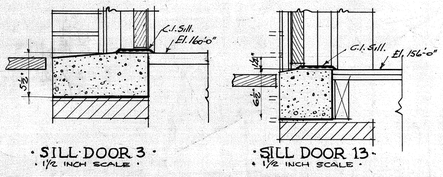


· SOUTH ELEVATION ·
1/8 INCH SCALE.




SECTION THRU WALL
ON LINE C·C
1½ INCH SCALE.

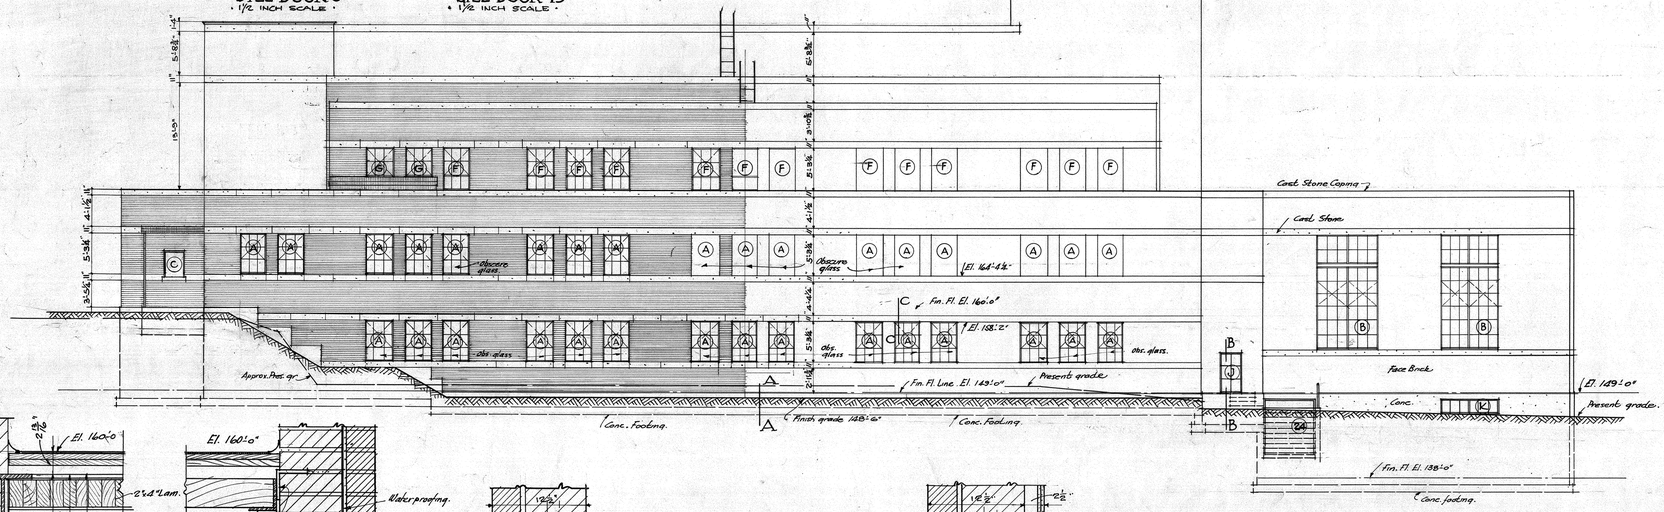


SECTION THRU WALL
SHOWING SHELF ANGLES AT FLOOR.
1½ INCH SCALE.



PLAN OF JAMB
IN ROOMS WITH FINISHED BRICK WALLS
1½ INCH SCALE.

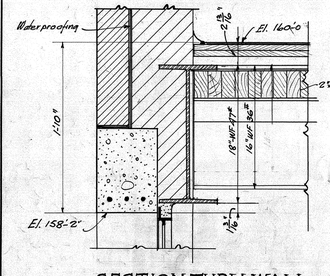


PLAN OF JAMB
IN ROOMS WITH TILED WALLS.
1½ INCH SCALE.

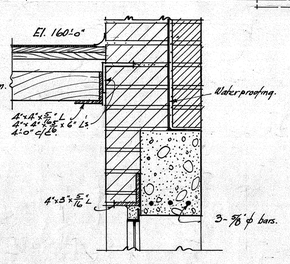


PLAN OF JAMB
IN ROOMS WITH FURRED WALLS
1½ INCH SCALE.

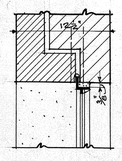


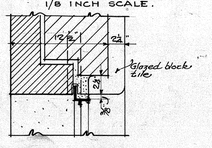· SECTION THRU WALL ON LINE A·A ·
· 1½ INCH SCALE ·

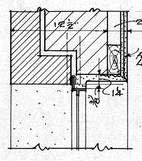

· SECTION · WINDOW · SILL ON LINE B · B ·
· 1½ INCH SCALE ·

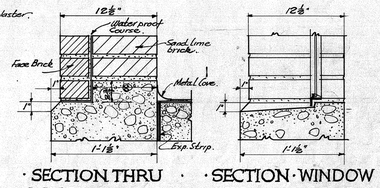


· SECTION · WINDOW · HEAD ON LINE B-B
1½ INCH SCALE.

| | | | |
|---|---|---|---|
| 1 | 12 | Revised | 10-2-40 |
| 12 | | Issued | 9-24-40 |
| | | ISSUED | |

SCALE AS NOTED

| | | | |
|---|---|---|---|
| 1 | Sept 30-40 | 1½" SCALE DETAILS OF WINDOWS ADDED. | D.M.C. |
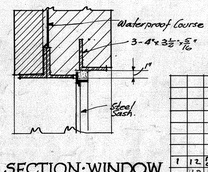
| | |
|---|---|
| Drawn By | D.M.C. |
| Traced By | D.M.C. |
| Checked By | W.J.S. |
| Supervisor | F. |
| Chief Dftsm | |
| In Charge | |

P.W. DRAWING
17132

· PUGET SOUND NAVY YARD ·
· BREMERTON·WASH ·
· NAVAL AIR STATION ·
· SEATTLE · WASHINGTON ·
· RECREATION ·
· BUILDING ·
· ELEVATIONS ·

APPROVED: 9/24/40
PUBLIC WORKS OFFICER

47

55709

13-34-598