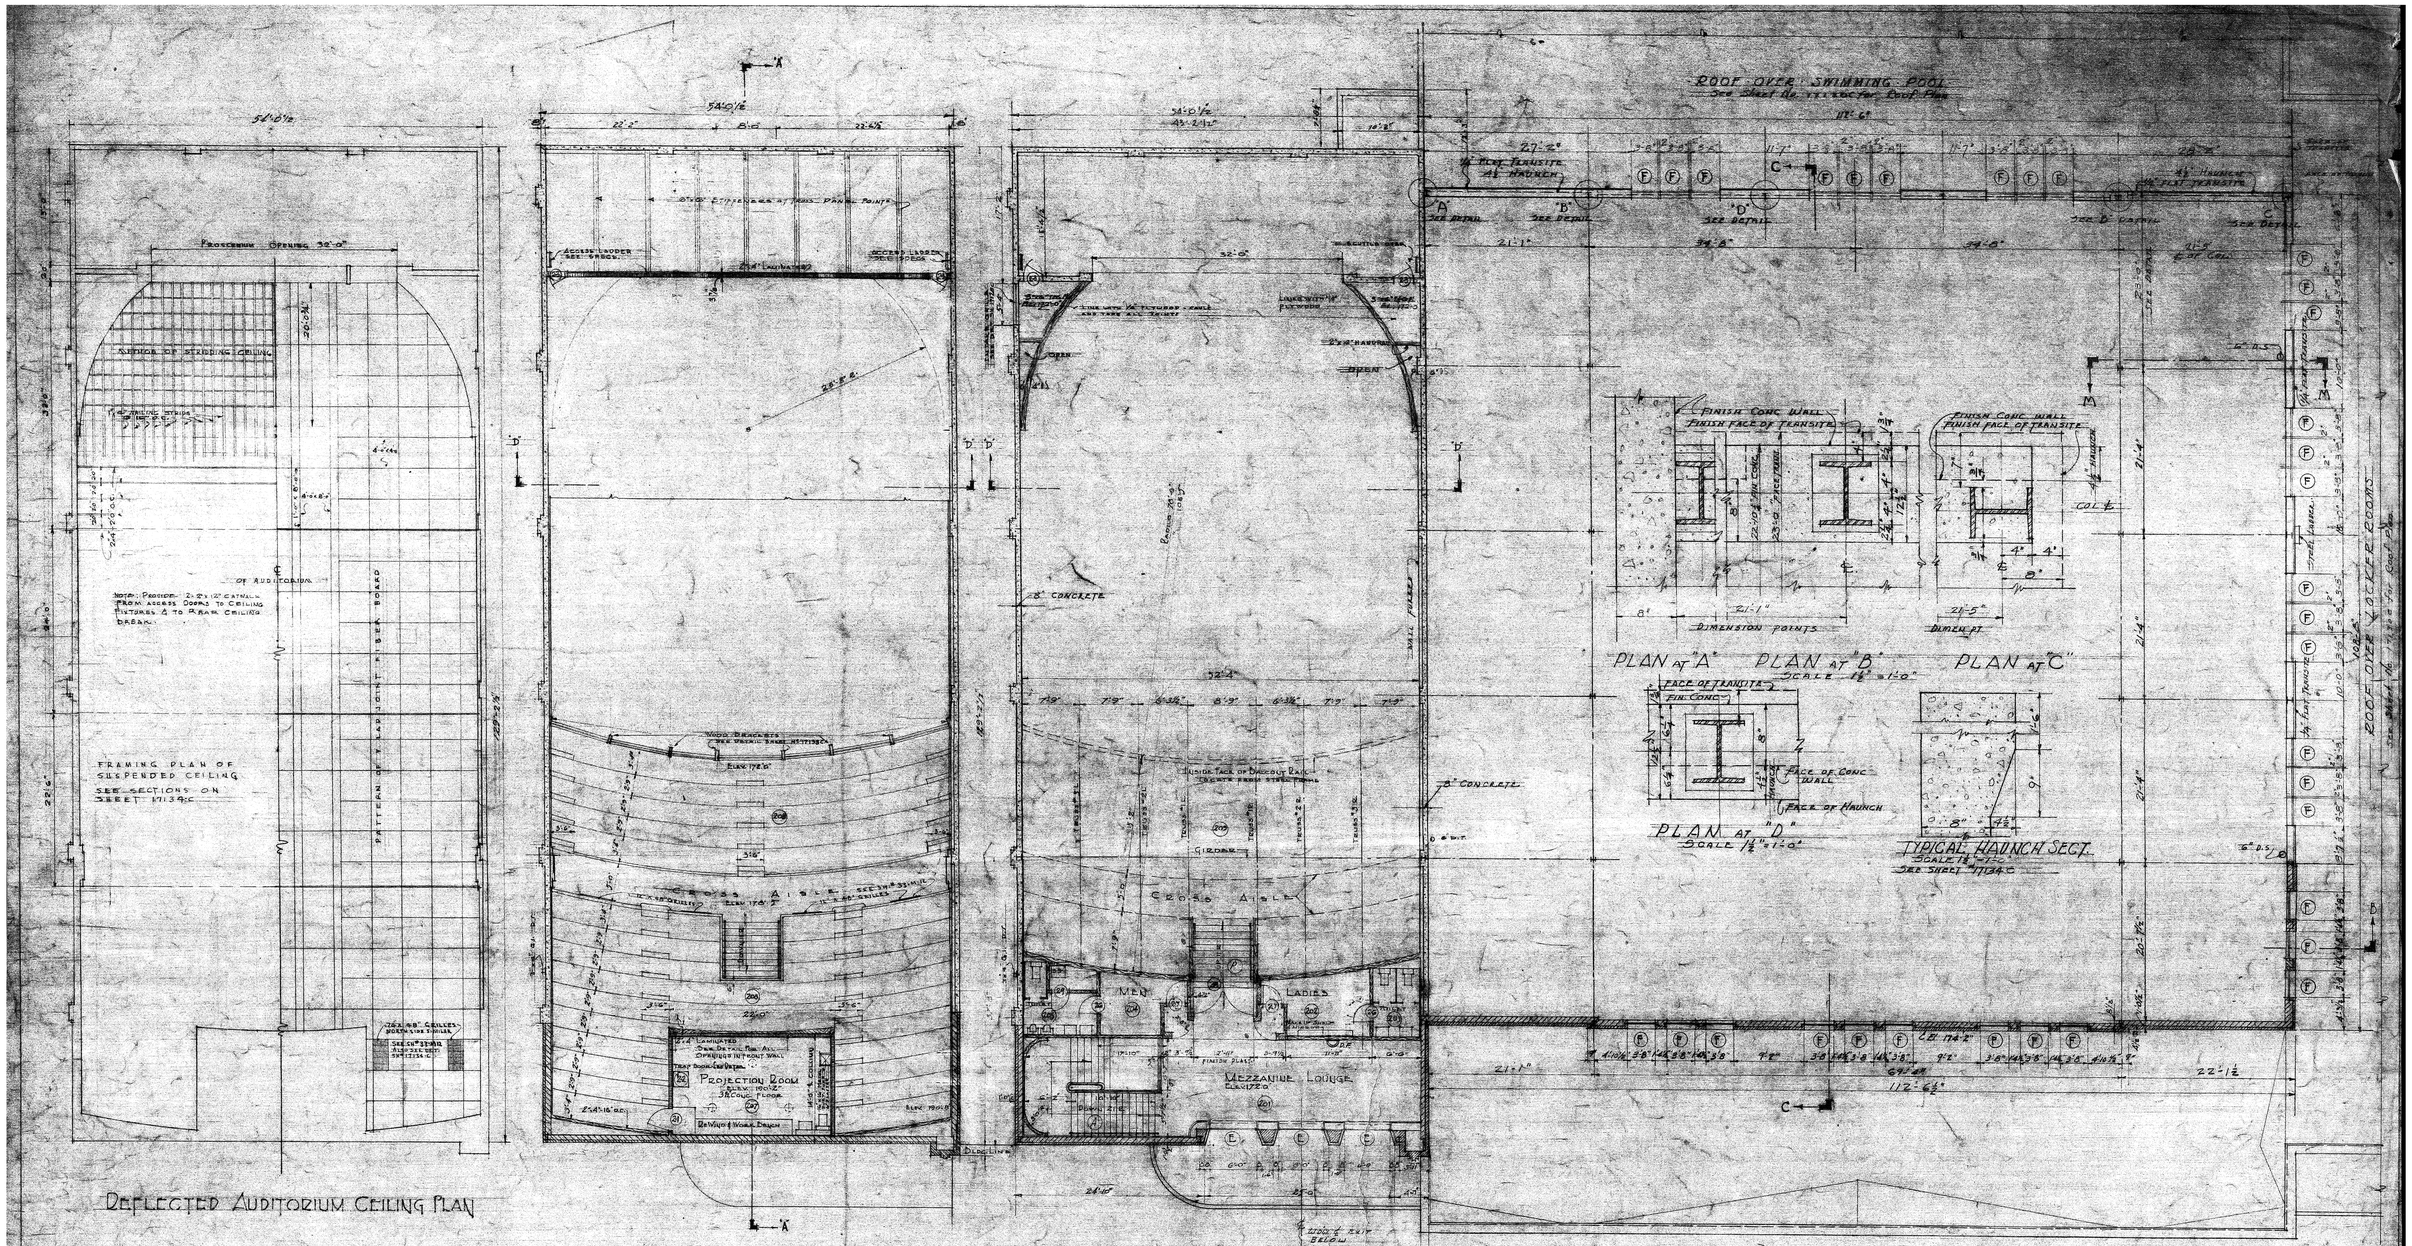

FINISH SCHEDULE

ROOM	WALLS	CEILING	FLOOR	BASE	WNSCT	TRIM	PLINTH	PAINTING	REMARKS
201	PLASTER	PL. BUILDING 9'-6"	ASPHALT TILE	RUBBER	NONE	FIR	FIR	WALLS & CEILING	
202	PLASTER	PLASTER	ASPHALT TILE	RUBBER	NONE	FIR	FIR	WALLS & CEILING	
203	PLASTER KC.	CEILING TUFFENDER	ASPHALT TILE	RUBBER	NONE	FIR	FIR	WALLS & CEILING	
204	PLASTER	TO 8'-0" CLOSE OF 2x3 - 2x2 - KC	ASPHALT TILE	RUBBER	NONE	FIR	NONE	WALLS & CEILING	
205	PLASTER KC.		ASPHALT TILE	RUBBER	NONE	FIR	NONE	WALLS & CEILING	SEE DETAIL
206	1/2" PLASTER BD.	1/2" PLASTER BD.	FIR	NONE	NONE	NONE	NONE	NONE	
207	CEM. PLASTER	CEM. PLASTER	3 1/2" CONC.	CEM. COVE	NONE	NONE	NONE	WALL & CEILING	
208	FIBER BOARD	FIBER BOARD	FIR	FIR	PRESSWOOD	FIR	FIR	WALL & CEILING	
209	UNFINISHED AREA - FIRE STOPPED ONLY								

NOTE: Where used - S.C. = Suspended ceiling - A.C. = Acoustic cement

DOOR SCHEDULE

MARK	SIZE	TYPE	MATERIAL	GLASS	REMARKS
21	2'-0" x 7'-0" x 1 3/4"	FLUSH DOOR	METAL CLAD 24 GA. G.S.	NONE	SELF CLOSING
22	2'-0" x 2'-0" x 2 3/8"	FLUSH DOOR	METAL CLAD 22 GA. G.S.	NONE	SEE DETAIL
26	2'-4" x 7'-0" x 1 3/4"	SLAB DOOR	FIR	NONE	LOUVRE VENTS IN BOTTOM
27	2'-6" x 7'-0" x 1 3/4"	SLAB DOOR	FIR	NONE	LOUVRE VENTS IN BOTTOM
29	2'-0" x 7'-0" x 1 3/4"	SLAB DOOR	FIR	NONE	LOUVRE VENTS
23	2'-0" x 4'-0" x 1 3/4"	FLUSH DOOR	METAL CLAD 24 GA. G.S.	NONE	SEE DETAILS
25					
28	4'-4" x 7'-8" x 1 3/4"	FLUSH DOOR (CELL TYPE)	FIR	NONE	SEE DETAIL

REVISED	DATE	BRIEF	BY
	11-7-61	VENT GRILLES	
	3/11/61	REVISED AUDITORIUM CEILING	B.A.T.
	3/20/61	GENERAL REVISIONS	

DRAWN J.B.A. / H.H.J.
TRACED
CHECKED E.G.M.
IN CHARGE RAH
SHEET 6 OF 67

THE AUSTIN COMPANY
ENGINEERS AND BUILDERS

NAVAL AIR STATION
SEATTLE, WASHINGTON

RECREATION BUILDING
MEZZ. & BALCONY PLANS

CONTRACT NOy 4210

Y&D NO. 240,868

REVISED P.W. DWG. 17129C

APPROVED 3-25-44

N4-8

55726