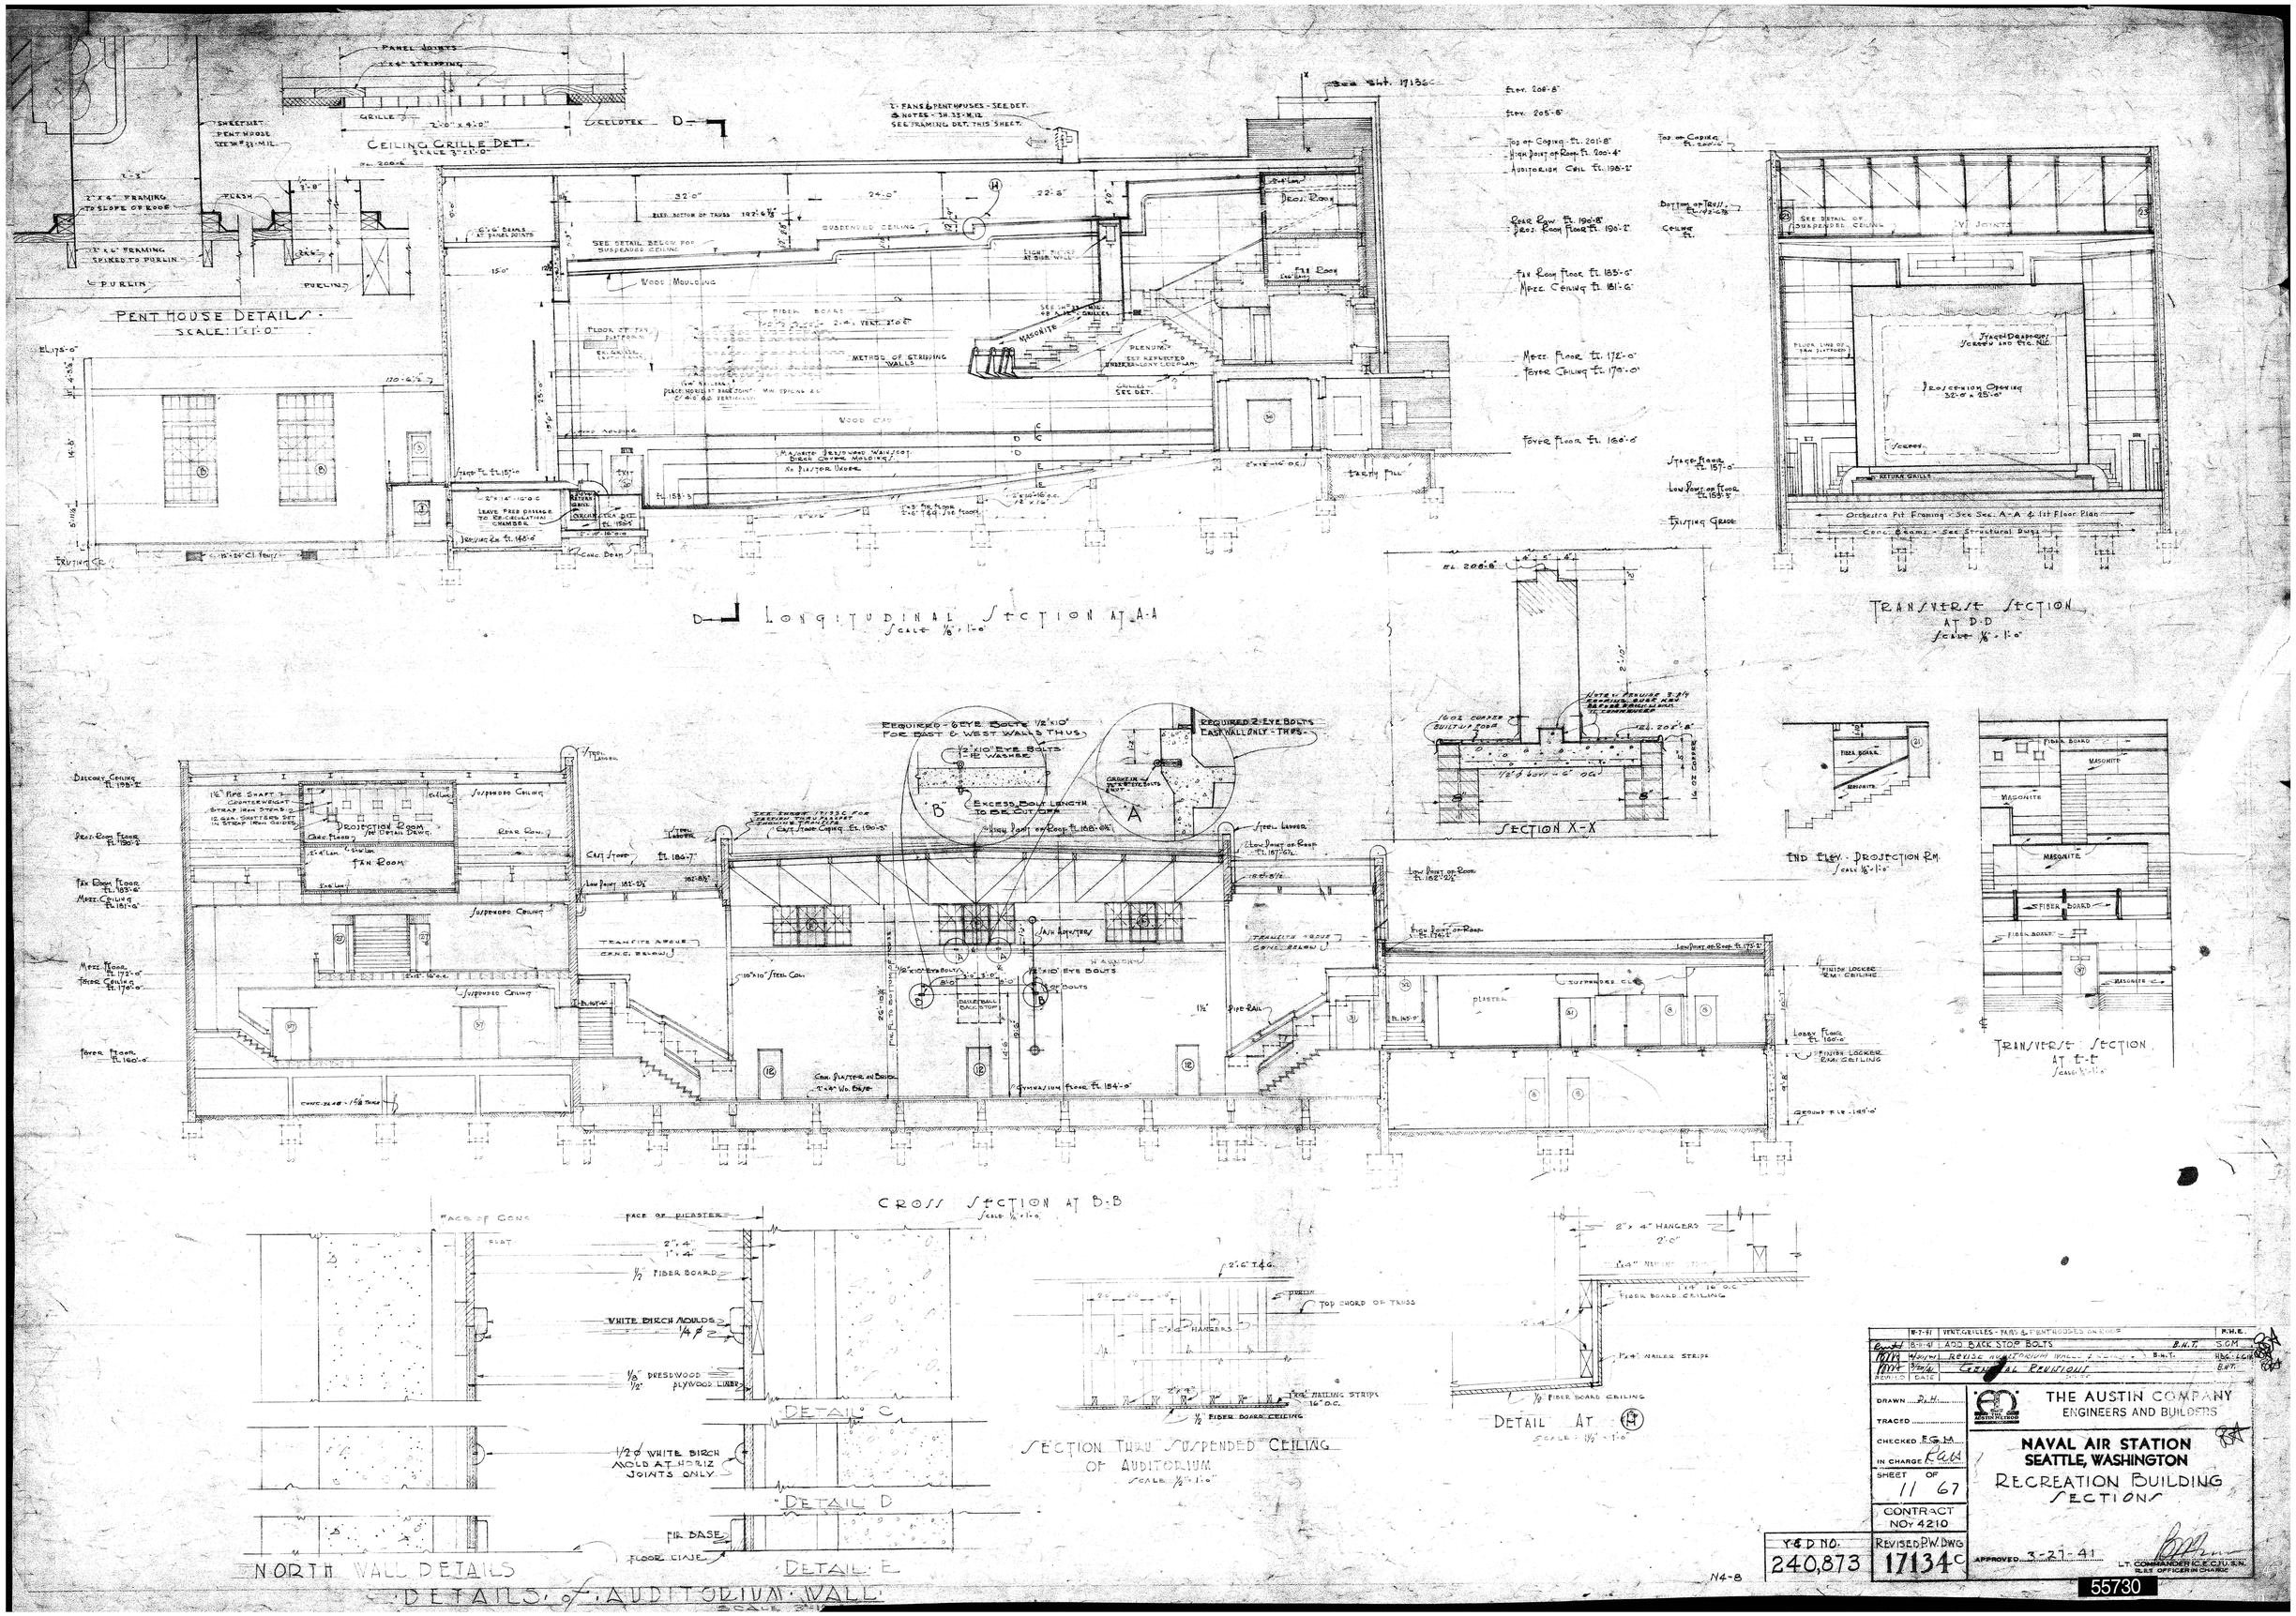

CEILING GRILLE DET.
PENT HOUSE DETAILS
LONGITUDINAL SECTION AT A-A
TRANSVERSE SECTION AT D-D
SECTION X-X
END ELEV. PROJECTION RM.
TRANSVERSE SECTION AT E-E
CROSS SECTION AT B-B
SECTION THRU SUSPENDED CEILING OF AUDITORIUM
DETAIL AT
DETAIL C
DETAIL D
DETAIL E
NORTH WALL DETAILS
DETAILS of AUDITORIUM WALL
THE AUSTIN COMPANY
ENGINEERS AND BUILDERS
NAVAL AIR STATION
SEATTLE, WASHINGTON
RECREATION BUILDING
SECTIONS
CONTRACT NOy 4210
Y&D NO. 240,873
REVISED P.W. DWG 17134C
APPROVED 3-27-41
LT. COMMANDER (C.E.C.) U.S.N.
R.E.T. OFFICER IN CHARGE
55730