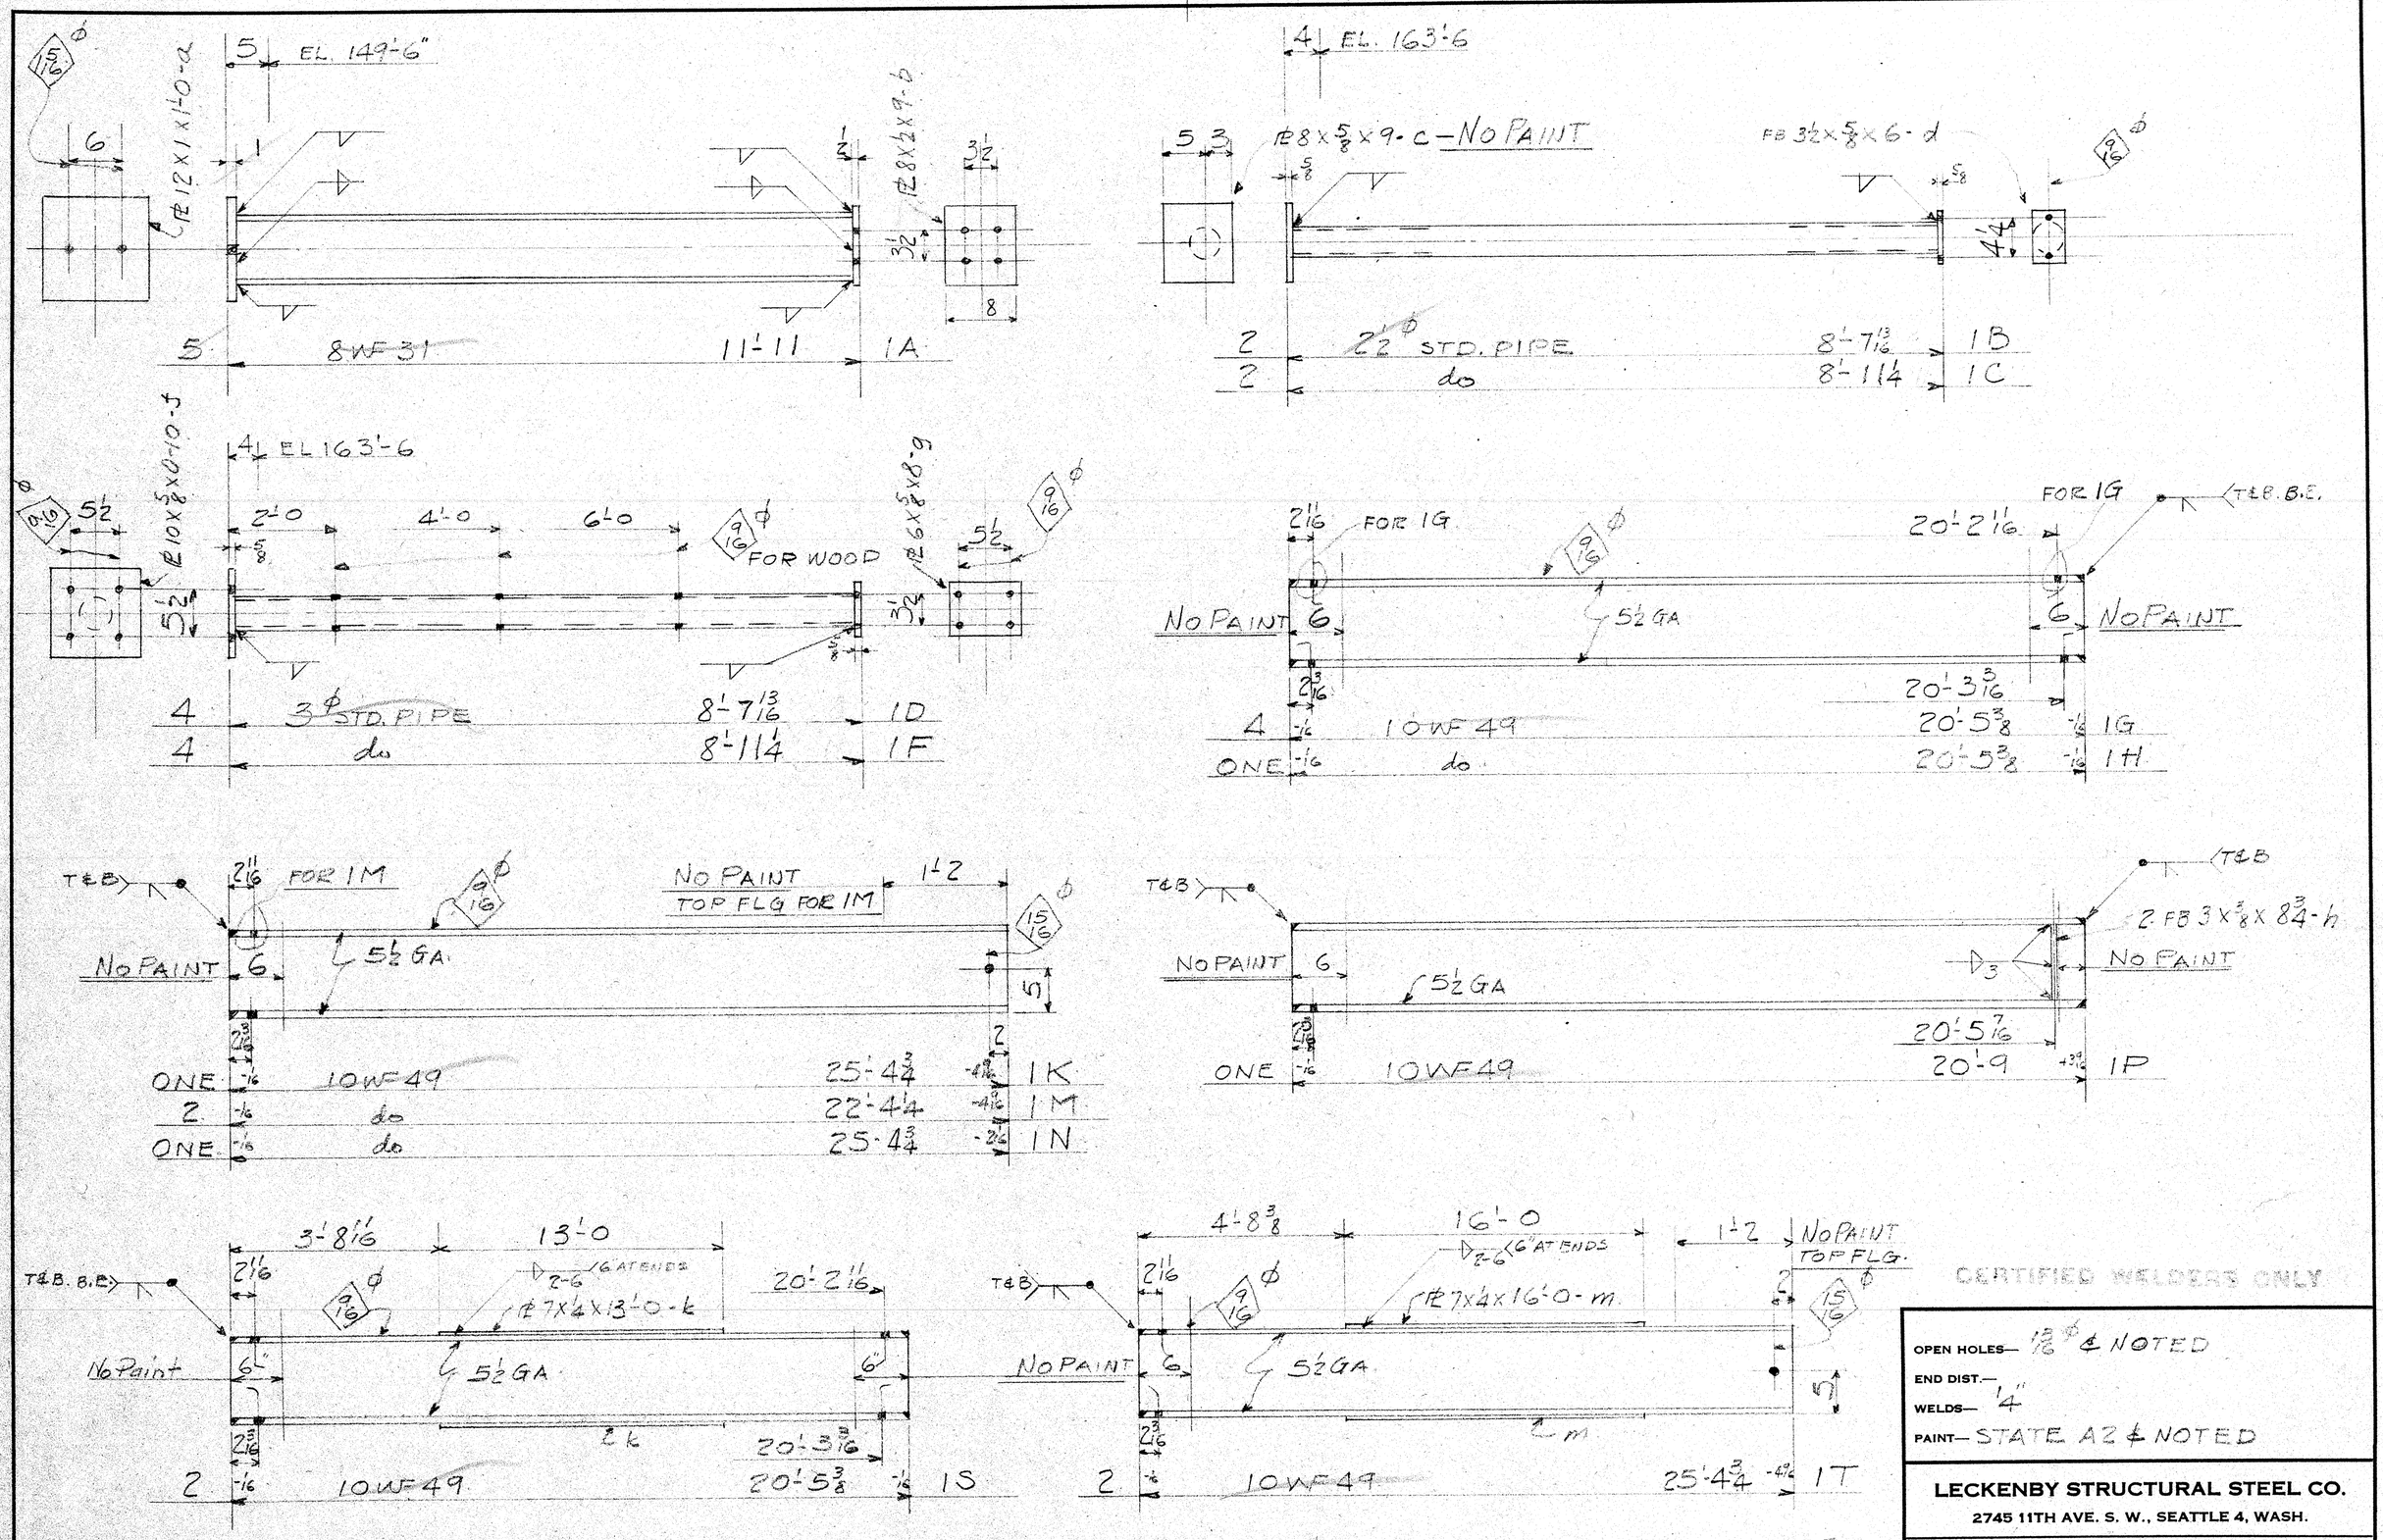

CERTIFIED WELDERS ONLY

OPEN HOLES— 13/16 ϕ & NOTED
END DIST.—
WELDS— 1/4"
PAINT— STATE A2 & NOTED

LECKENBY STRUCTURAL STEEL CO.
2745 11TH AVE. S. W., SEATTLE 4, WASH.

ITEM COLUMNS & BEAMS
JOB ADD. TO FIREHOUSE BLDG. NO. 18
LOCATION NAVAL AIR STATION - SEATTLE

ISSUE		ARCHITECT	JOB NO.
4-11	3app	DIST. PUBLIC WKS. OFFICE	6180
		CONTRACTOR C & R BUILDERS	
		DR. WCH 4/7/52	DRWG. NO. 1
		CHK.	

28727

L.H.N.

52967