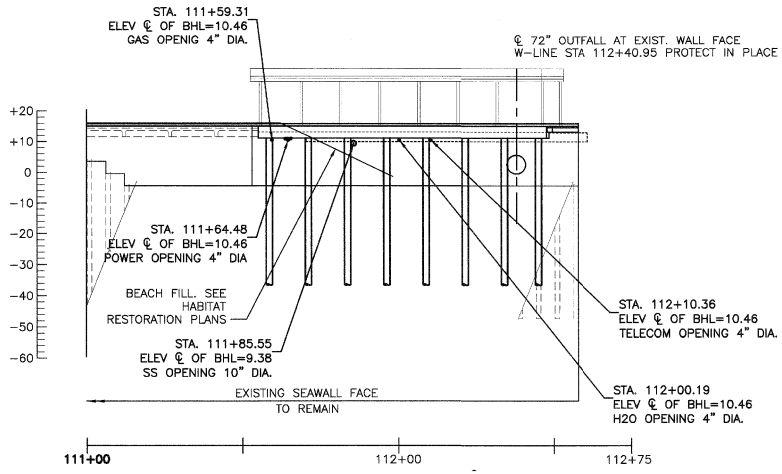

WALL ELEVATION

SCALE: 1" = 20'-0"

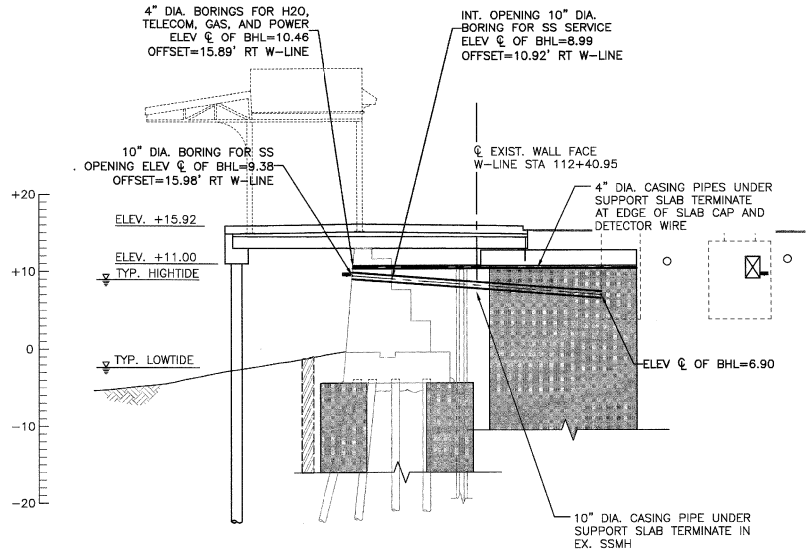

SECTION TAKEN AT W-LINE STA 111+75

SECTION

SCALE: 1"=8'

P

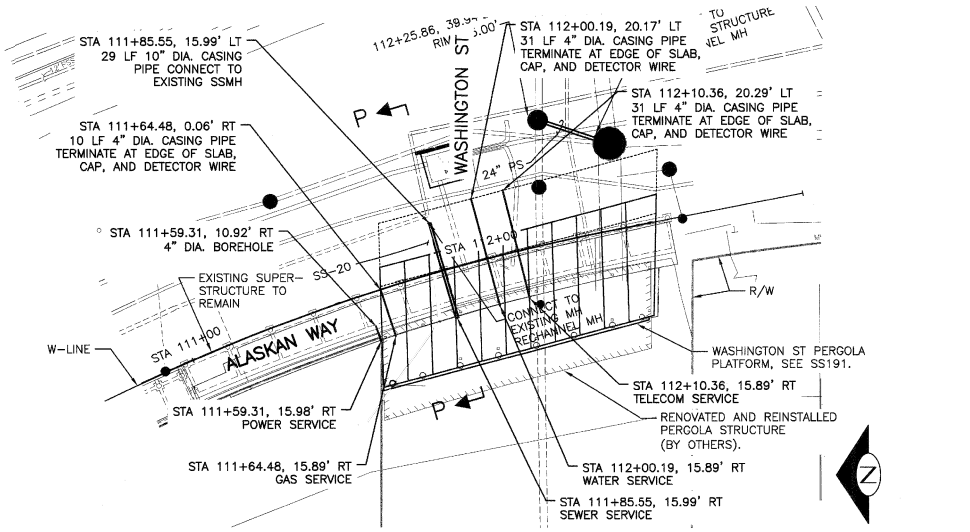

WALL PLAN

SCALE: 1" = 20'-0"

NOTES:

1. ALL CASING PIPE SHALL BE BARE STEEL.
2. BORINGS FOR WATER, POWER, TELECOM, AND GAS SHALL BE HORIZONTAL THROUGH THE POINT GIVEN FOR EACH SERVICE.
3. BORING FOR SANITARY SEWER SERVICE SHALL BE AT GRADE THROUGH THE TWO POINTS SHOWN.

RELEASED FOR CONSTRUCTION

UTILITY PLAN AND ELEVATION FOR PERGOLA
W-LINE STA 111+00 TO STA 112+53.79

Elliott Bay Seawall Project

0 1/2 1
IF THIS BAR DOES NOT MEASURE 1" THEN DRAWING IS NOT PLOTTED TO ORIGINAL SCALE.

APPROVED FOR ADVERTISING
NANCY LOCKE
DEPARTMENT OF FINANCE & ADMINISTRATIVE SERVICES
SEATTLE, WASHINGTON . . . . . 20 . .
BY: . . . . . .
PURCHASING & CONTRACTING SERVICES DIRECTOR

NAME OR INITIALS AND DATE	INITIALS AND DATE
DESIGNED SPL . . 07/07/2013	REVIEWED: DES. . . . . CONST.
CHECKED SKG . 07/07/2013	SDOT . . . . . PROJ. MGR.
DRAWN RB 07/07/2013	RECEIVED
CHECKED SPL . 07/07/2013	REVISED AS BUILT

ALL WORK SHALL BE DONE IN ACCORDANCE WITH THE CITY OF SEATTLE STANDARD PLANS AND SPECIFICATIONS AND OTHER DOCUMENTS CALLED FOR IN SECTION 0-02.3 OF THE PROJECT MANUAL.

STEPHEN D. LAGUNA
STATE OF WASHINGTON
47825
REGISTERED PROFESSIONAL ENGINEER

City of Seattle
Seattle Department of Transportation
ORDINANCE NO. . . . . APPROVED . . . . . .
FUND: . . . . . .
SCALE: 1" = 20' INSPECTOR'S BOOK . . . . . .

ELLIOTT BAY SEAWALL
CENTRAL SEAWALL

JOB NO. CP967
PC TS5753A
R/W TS5753B
CO TS5753C
VAULT PLAN NO. 790-12
SHEET 285 OF 285

MARK	DATE	FINAL DESIGN / VARIOUS REVISIONS	RB	SKG	SPL
0	8/20/13				

VAULT SERIAL NO. 34026

C:\pw_working\westlake\p0060656\dms0225\TS4786-P-UTIL-CP967.dwg
Sep-20-13 3:40pm